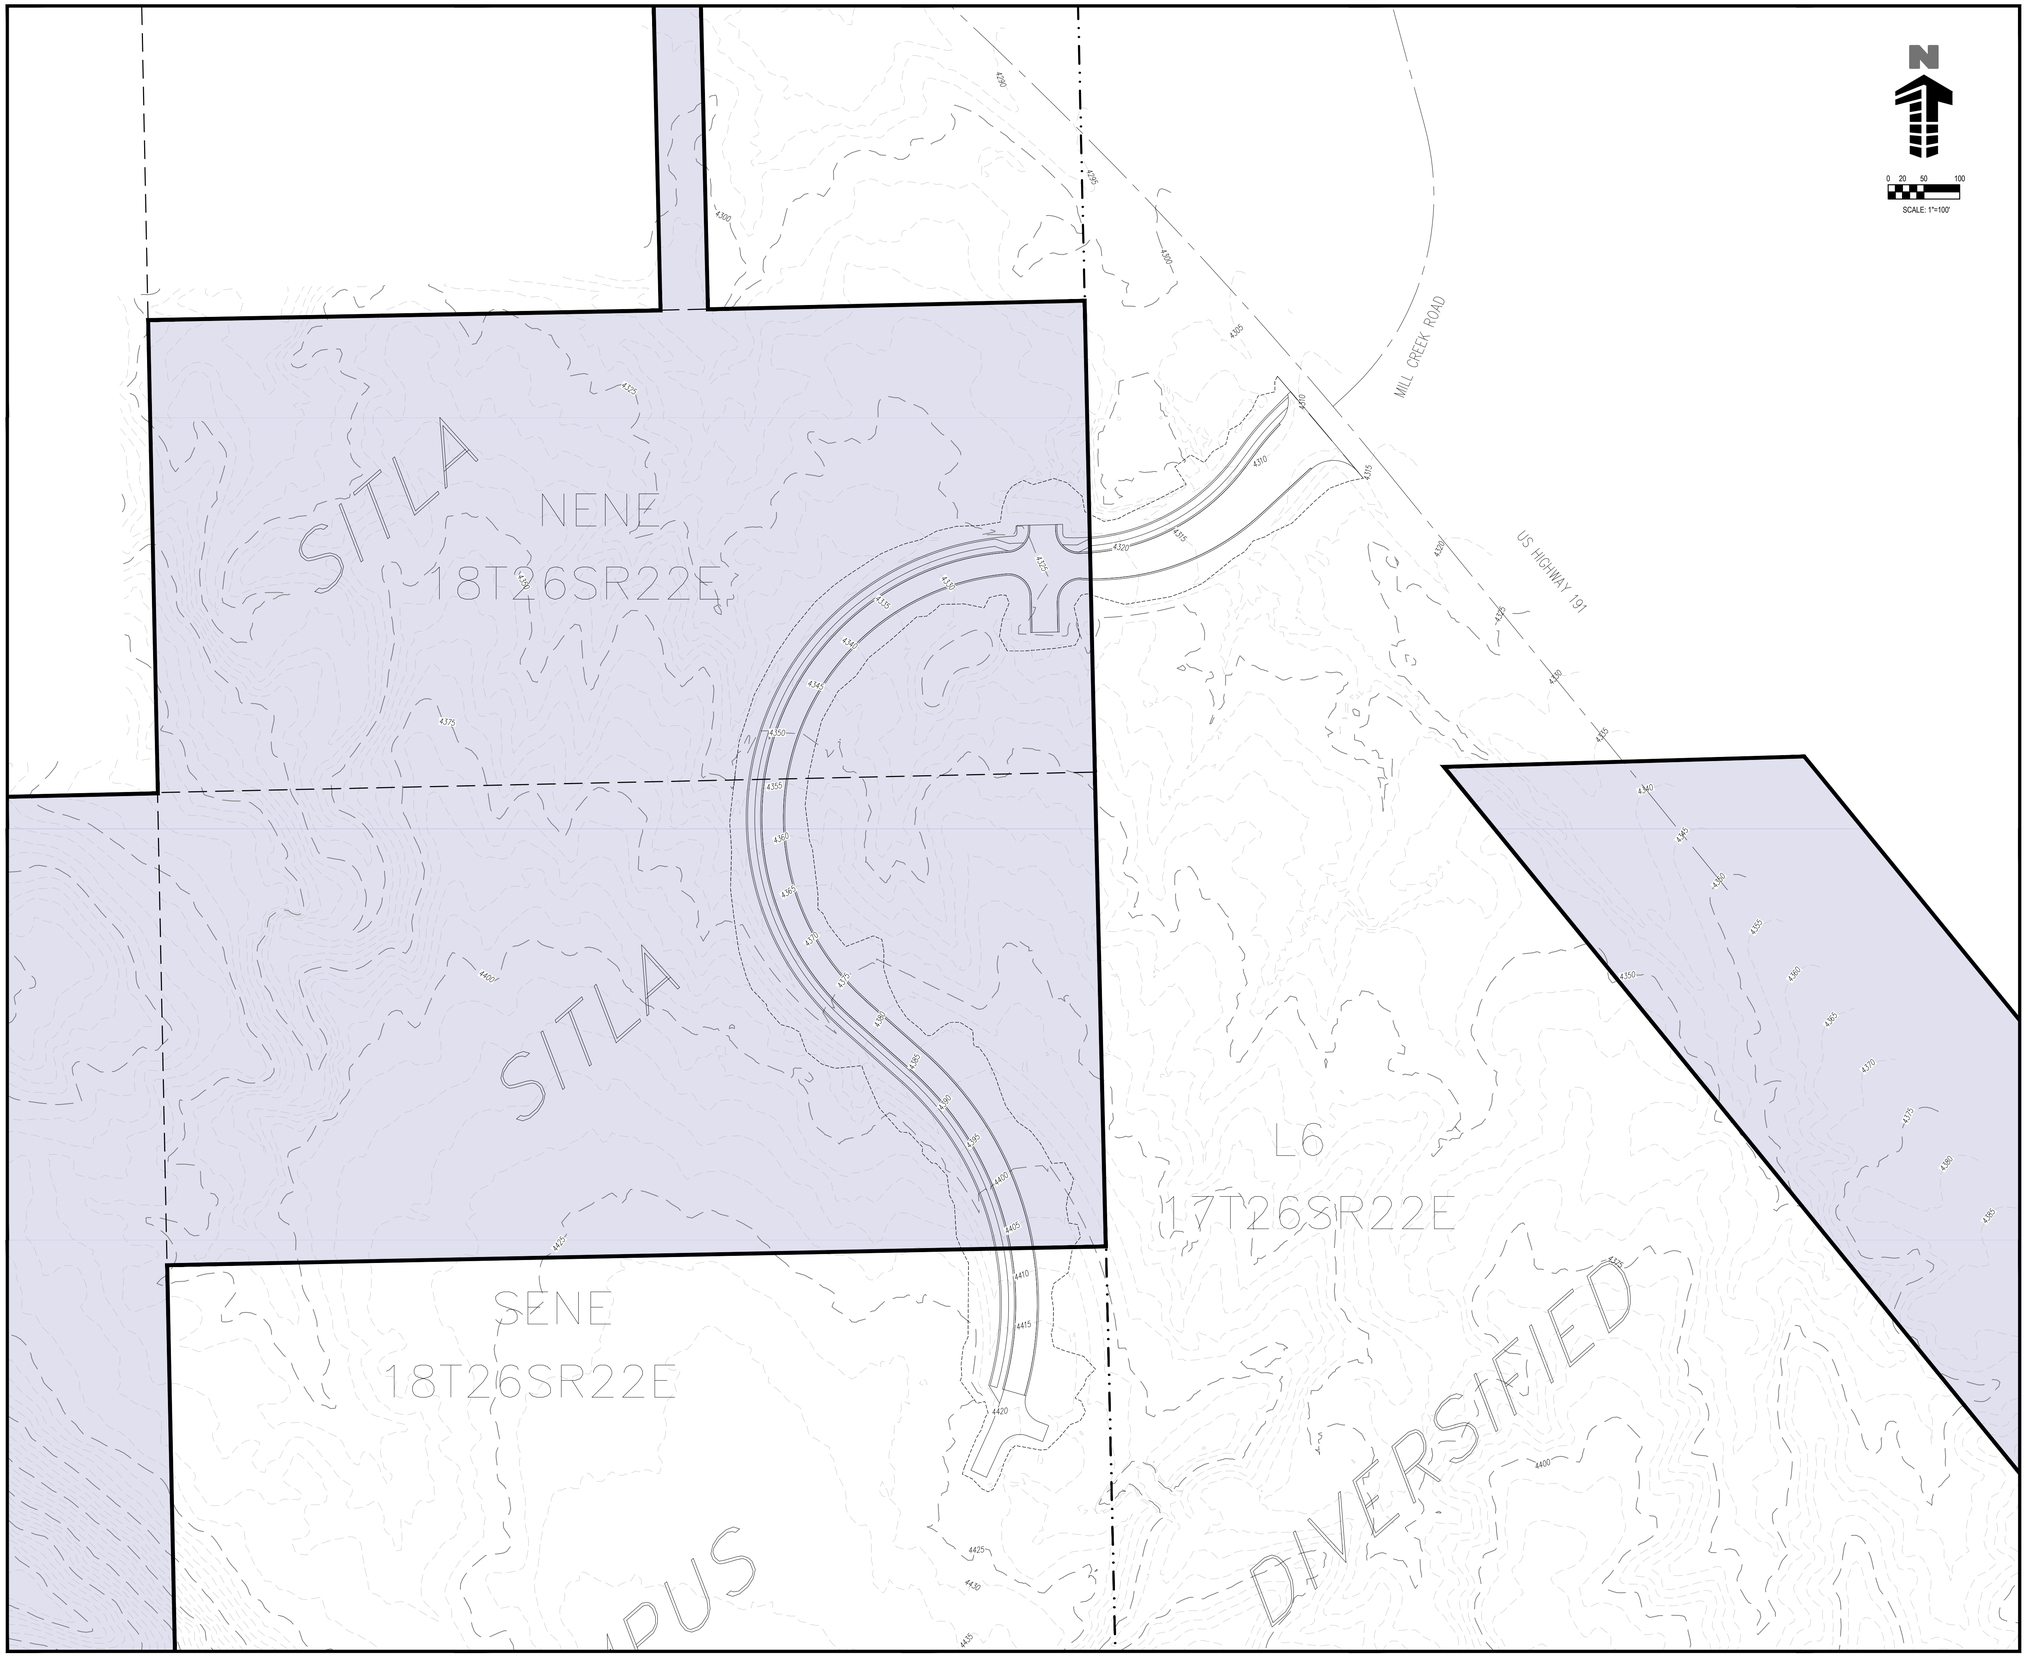

Galloway
515 South 700 East, Suite 3F
Salt Lake City, UT 84102
801.953.1357 • GallowayUS.com

COPYRIGHT
THESE PLANS ARE AN INSTRUMENT OF SERVICE AND ARE THE PROPERTY OF GALLOWAY, AND MAY NOT BE DUPLICATED, DISCLOSED, OR REPRODUCED WITHOUT THE WRITTEN CONSENT OF GALLOWAY. COPYRIGHTS AND INFRINGEMENTS WILL BE ENFORCED AND PROSECUTED.

LOCATION MAP

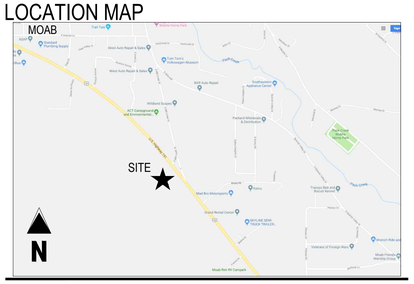

Project No:	TRU08.10
Drawn By:	DJS
Checked By:	JRA

5/28/2019

SITLA

MOAB, UTAH

US HIGHWAY 191 & MILLCREEK RD

EXHIBIT	1 of 2

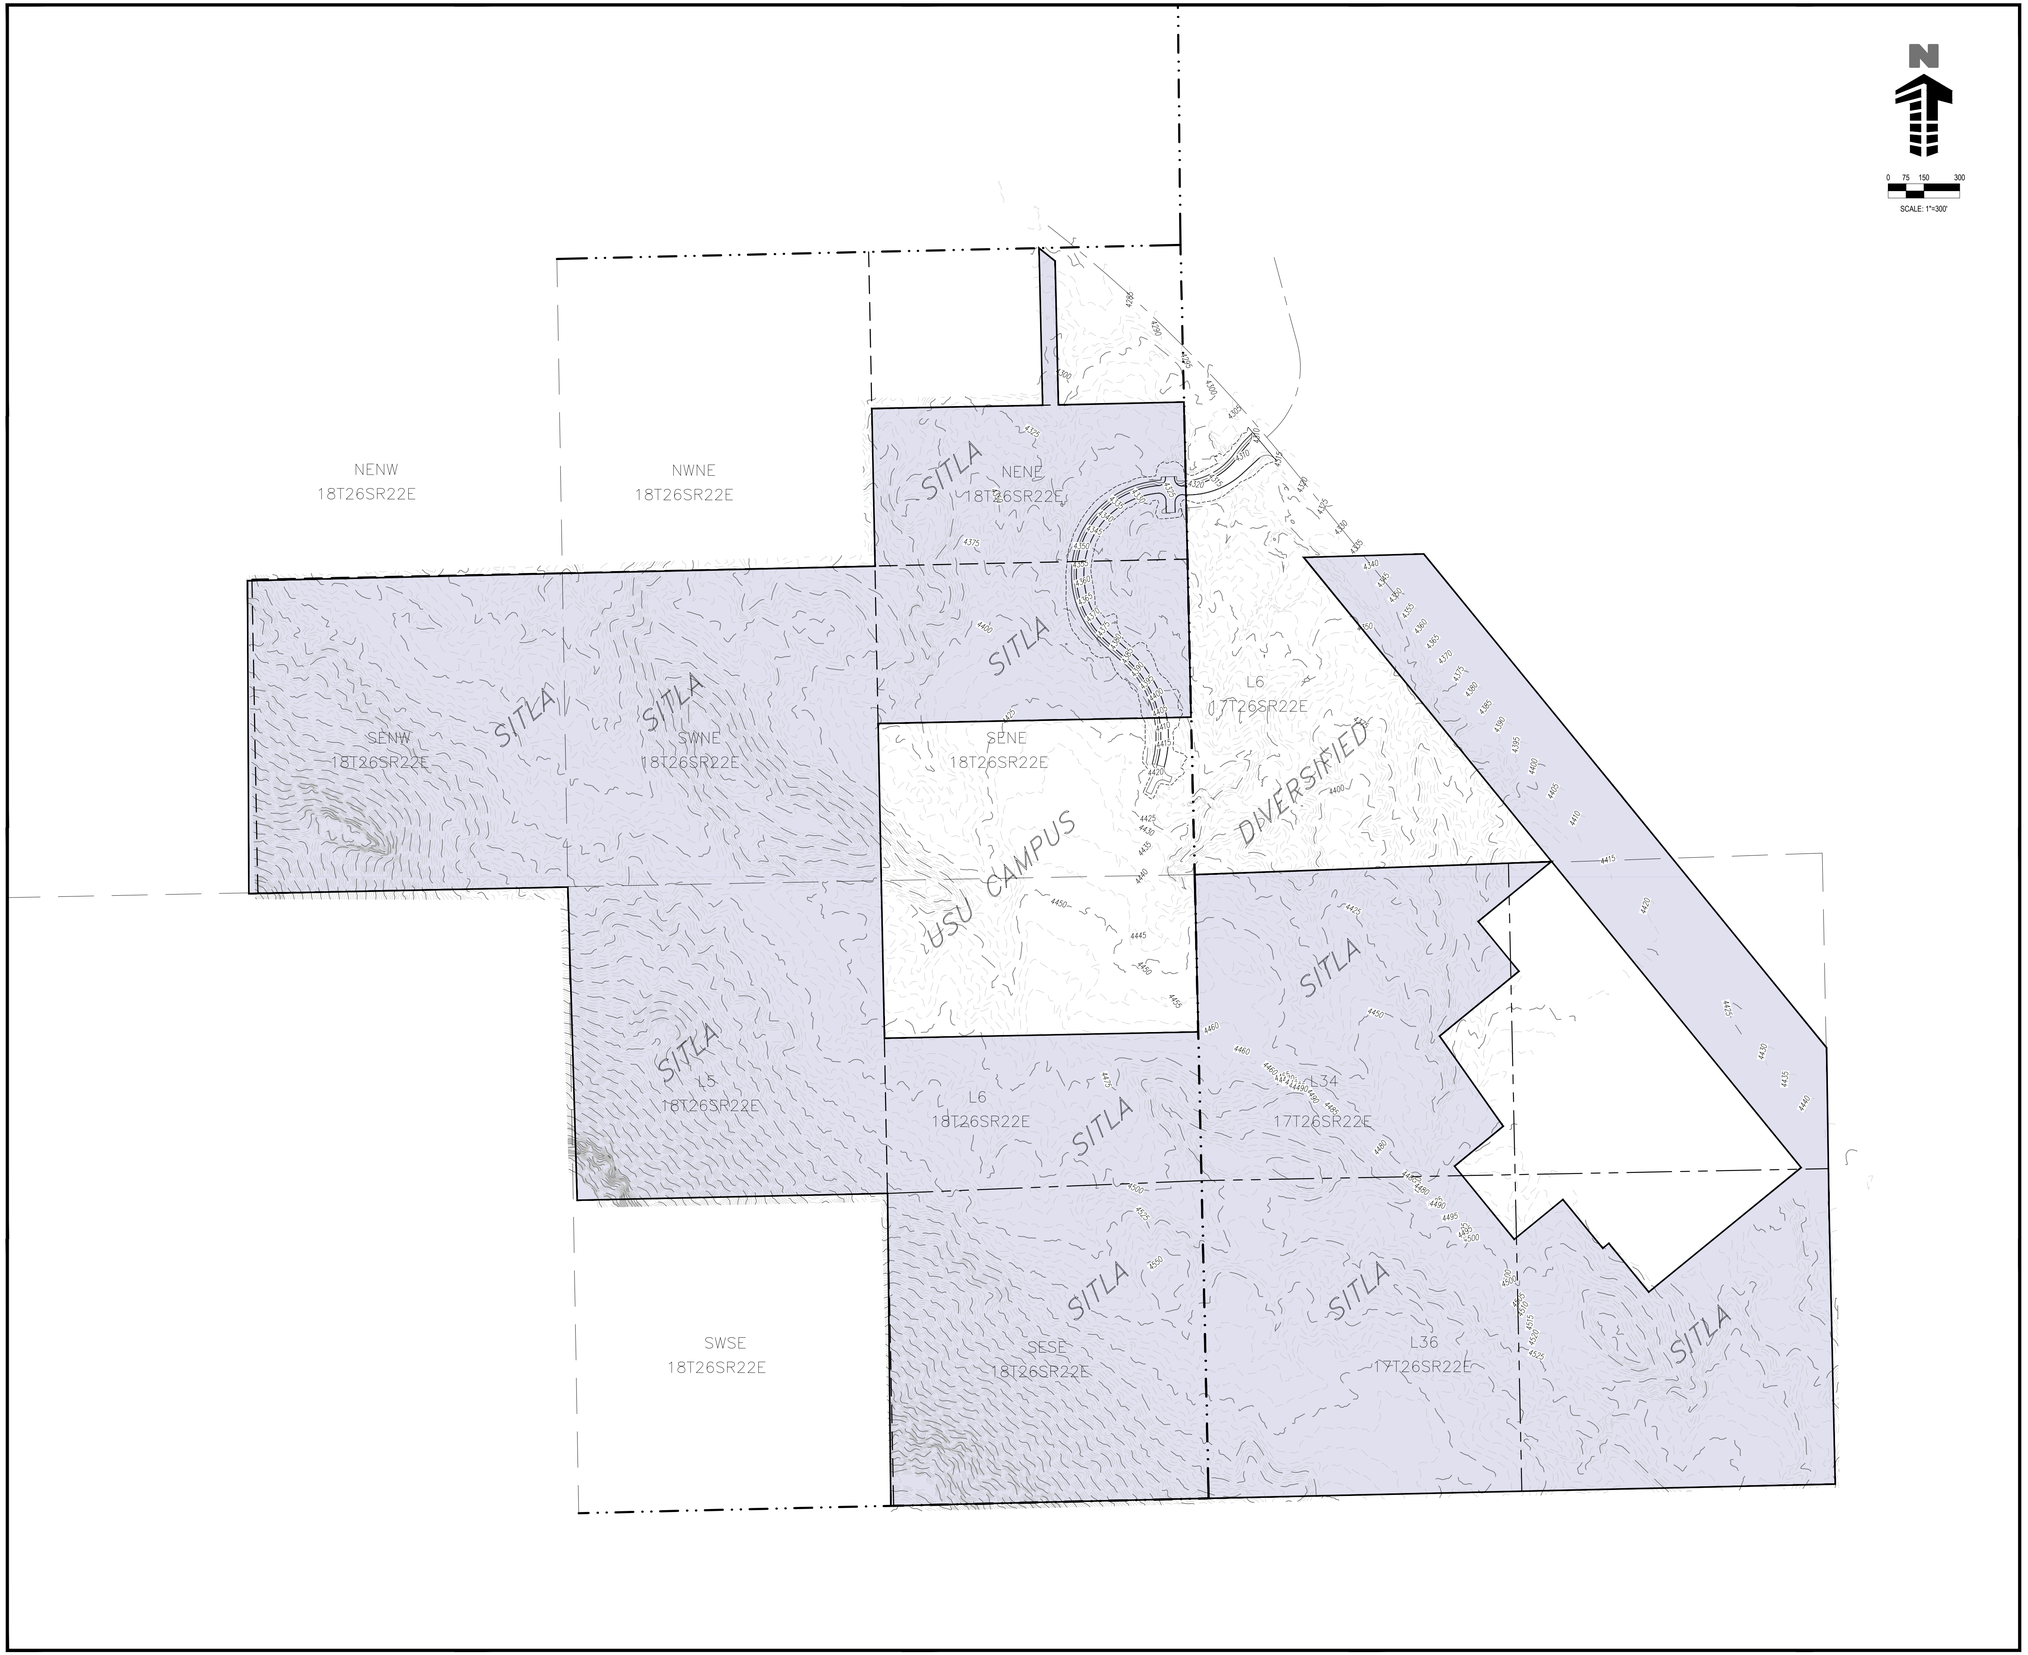

Galloway
515 South 700 East, Suite 3F
Salt Lake City, UT 84102
801.953.1357 • GallowayUS.com

COPYRIGHT
THESE PLANS ARE AN INSTRUMENT OF SERVICE AND ARE THE PROPERTY OF GALLOWAY, AND MAY NOT BE DUPLICATED, DISCLOSED, OR REPRODUCED WITHOUT THE WRITTEN CONSENT OF GALLOWAY. COPYRIGHTS AND INFRINGEMENTS WILL BE ENFORCED AND PROSECUTED.

LOCATION MAP

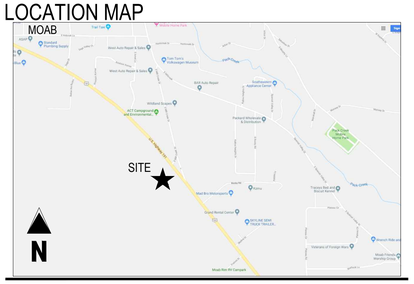

Project No:	TRU08.10
Drawn By:	DJS
Checked By:	JRA

5/28/2019

SITLA

MOAB, UTAH

US HIGHWAY 191 & MILLCREEK RD

EXHIBIT	2 of 2